FilmL.A., Inc.
6255 W Sunset Blvd, 12th Floor
Hollywood, CA 90028
t: (213)977-8600 - f: (213)977-8601
www.filmla.com

Summary Information

Permit No: F00161895-A **Type of Permit:** FILMING **Release Date:** 02/11/2020

Production Company	MJZ DBA MORTON JANKEL ZANDER
Insured Company Name	MJZ DBA MORTON JANKEL ZANDER
Contact Phone No. 1	310-826-6200
Contact Phone No. 2	
Fax	
Address	2201 CARMELINA AVE LOS ANGELES, California 90064
Production Title	BOOKINGS.COM
Type of Production	Commercial - Standard

Producer	Line Postmyr
Director	Fredrick Bond
1st AD	n/a n/a
Production Manager	Kelly Lewis
FilmL.A. Coordinator	Francisco Nunez
Location Manager	David Doumeng
Primary Phone	Mobile - 310-617-5480
Secondary Phone	
Location Assistant	David Doumeng
Primary Phone	Mobile - 310-617-5480
Secondary Phone	

Fees

Posting 300	$69.00
Posting 1800	$414.00
Notification Charge	$256.00
LA CITY LANE AND STREET CLOSURE FEE	$312.00
FILMLA NON-REFUNDABLE FILM PERMIT RIDER FEE	$111.00

Total Permit Fee $1,162.00

Number of Locations 1

NOT A PERMIT

FilmL.A., Inc.
6255 W Sunset Blvd, 12th Floor
Hollywood, CA 90028
t: (213)977-8600 - f: (213)977-8601
www.filmla.com

Summary Information

Location

Permit Number F00161895-A
Production Company MJZ DBA MORTON JANKEL ZANDER
Insured Company MJZ DBA MORTON JANKEL ZANDER
Production Title BOOKINGS.COM

Location Manager David Doumeng
Primary Phone Mobile - 310-617-5480
Secondary Phone

Location Address 3515 Wilshire Blvd, Los Angeles, CA, 90010

Location Type Hotel

Prep Dates 2/12/2020 - 2/12/2020 04:00 - 06:00 1 day

Film Dates 2/12/2020 - 2/12/2020 06:00 - 14:00 1 day

Open or Closed to the Public Open

Generic Conditions
THE CONSUMPTION OF ALCOHOLIC BEVERAGES AND THE USE OF DRUGS, INCLUDING MARIJUANA, ON LOCATION BY ANY CAST, CREW, OR INVITED GUESTS IS STRICTLY PROHIBITED.
*Certain service and personnel fees required by jurisdictional agencies are not collected by FilmL.A. Any such fees must be paid directly to the appropriate agency, and a separate invoice will be provided to the permittee.
*LA CITY AND/OR LA COUNTY FIRE CHECKLIST ATTACHED TO FINAL PERMIT. THE PERMITTEE IS RESPONSIBLE FOR COMPLETING CHECKLIST PRIOR TO FILMING ACTIVITY AT THIS LOCATION. NON COMPLIANCE MAY RESULT IN ASSIGNMENT OF A FIRE OFFICER.
All travel lanes and bike lanes shall be closed per the WATCH manual.
Community Survey Obtained
Equipment staging and vehicles may park on one side of the street only.
May not interfere with adjacent traffic lanes or adjacent bike lane
Must Maintain 5' Clearance on Sidewalks/Walkways
Must maintain local/emergency access
No cast or crew parking on area streets
No interference with merchant activity.
No stopping and setting up in residential areas before 7am or after 10pm without prior approval
No stopping or setting up in front of merchants or residents without prior approval
Number of uniformed officers listed on the permit is a minimum requirement. Permittee remains responsible for deploying a sufficient number of uniformed officers to provide traffic and crowd control to ensure the safety of the film crew and the public.
Traffic control must be done in accordance w/MUTCD
Traffic Officers Required
Uniformed officers shall have a copy of the film permit in their possession and are required to confirm that all traffic control signage devices are in place.

Please see attached document WILSHIRE NS CURB BTWN NORMANDIE AND ADMORE- MJZ.pdf

Equipment on Location

Type	Quantity
5 or 10 ton trucks	2
Cast/Crew vehicles	65
Cube Trucks	6
Generator	1
Motor Homes	2
Stakebed Trucks	2
Trailers	2
Vans	5

Personnel on Location

Type	Quantity
Cast	10
Crew	70
Extras	20
Off-Duty/Retired LAPD Officer(s)	2
Spot Check	1

NOT A PERMIT

FilmL.A., Inc.
6255 W Sunset Blvd, 12th Floor
Hollywood, CA 90028
t: (213)977-8600 - f: (213)977-8601
www.filmla.com

Summary Information — Location

Permit Number F00161895-A
Production Company MJZ DBA MORTON JANKEL ZANDER
Insured Company MJZ DBA MORTON JANKEL ZANDER
Production Title BOOKINGS.COM

Location Manager David Doumeng
Primary Phone Mobile - 310-617-5480
Secondary Phone

Filming Activities Equipment on property; Interior and exterior dialogue; filming in /around lobby and front desk/entrance; ;

Jurisdiction **Political:** Los Angeles City - Council District 10 **Police:** Los Angeles Police **Fire:** Los Angeles City Department

Thomas Guide **Page:** 633 **Grid:** J2

Approvals

FILML.A. CLOSURES	Michael Gonzalez
LOS ANGELES CITY DEPARTMENT OF PUBLIC WORKS	LaMeisha Candler
LOS ANGELES CITY POLICE DEPARTMENT	Melissa Hernandez

Coordinator Note RIDER A RELEASES LOCATION.

Parking

Base Camp Location Type : Filming Location	**Crew Parking** Location Type : Other Location	3611 Wilshire Blvd, Los Angeles, CA, 90010

Posting "No Parking" signs B/S ARDMORE AVE., WILSHIRE - 6TH (ALTERNATING SIDES FOR PICTURE/PARKING)
N/S WILSHIRE, NORMANDIE - ARDMORE AVE

Approximate Footage 1501 - 1800 **Log Number** 271541

Date(s) 2/12/2020 to 2/12/2020 **Time(s)** 00:00 to 00:00

Posting "No Parking" signs W/S MARIPOSA AVE., 7TH ST. - NORTH TO ALLEY (ALONG CREW PARKING LOT) -- CANCEL POSTING

Approximate Footage County Parking **Log Number**

Date(s) 2/12/2020 to 2/12/2020 **Time(s)** 00:00 to 00:00

Posting "No Parking" signs E/S HARVARD BLVD., WILSHIRE BLVD., - NORTH 300'FT (AROUND PARKING LOT)

Approximate Footage 0 - 300 **Log Number** 271542

Date(s) 2/12/2020 to 2/12/2020 **Time(s)** 00:00 to 00:00

Lane / Full Closure W/S TURN LANE CLOSURE ON NORMANDIE, ONTO WILSHIRE
N/S CURB LANE CLOSURE ON WILSHIRE, NORMANDIE - ARDMORE

Approximate Footage 0 - 300

Date(s) 2/12/2020 to 2/12/2020 **Time(s)** 04:00 to 07:00

Lane / Full Closure W/S TURN LANE CLOSURE ON NORMANDIE, 200' NORTH OF WILSHIRE
N/S CURB LANE CLOSURE ON WILSHIRE, NORMANDIE - ARDMORE

Approximate Footage 0 - 300

Date(s) 2/12/2020 to 2/12/2020 **Time(s)** 09:00 to 14:00

NOT A PERMIT

Permit #F00161895-A

ROAD WORK AHEAD	RIGHT LANE CLOSED AHEAD		LANE CLOSED			RIGHT LANE MUST TURN RIGHT
W20-1	W20-5(R)	W1-6(L)	C30(CA)	W4-2(RT)	R3-1	R3-7(R)

SYMBOL LEGEND	
●	= 28" TRAFFIC CONE / 36" DELINEATOR
■	= TYPE I BARRICADE W/ SIGN
	= FLASHING ARROW BOARD
	= HIGH LEVEL WARNING DEVICE
Ⓢ	= SIGNALIZED INTERSECTION
	= EXISTING DRIVEWAY
	= DIRECTION OF TRAFFIC

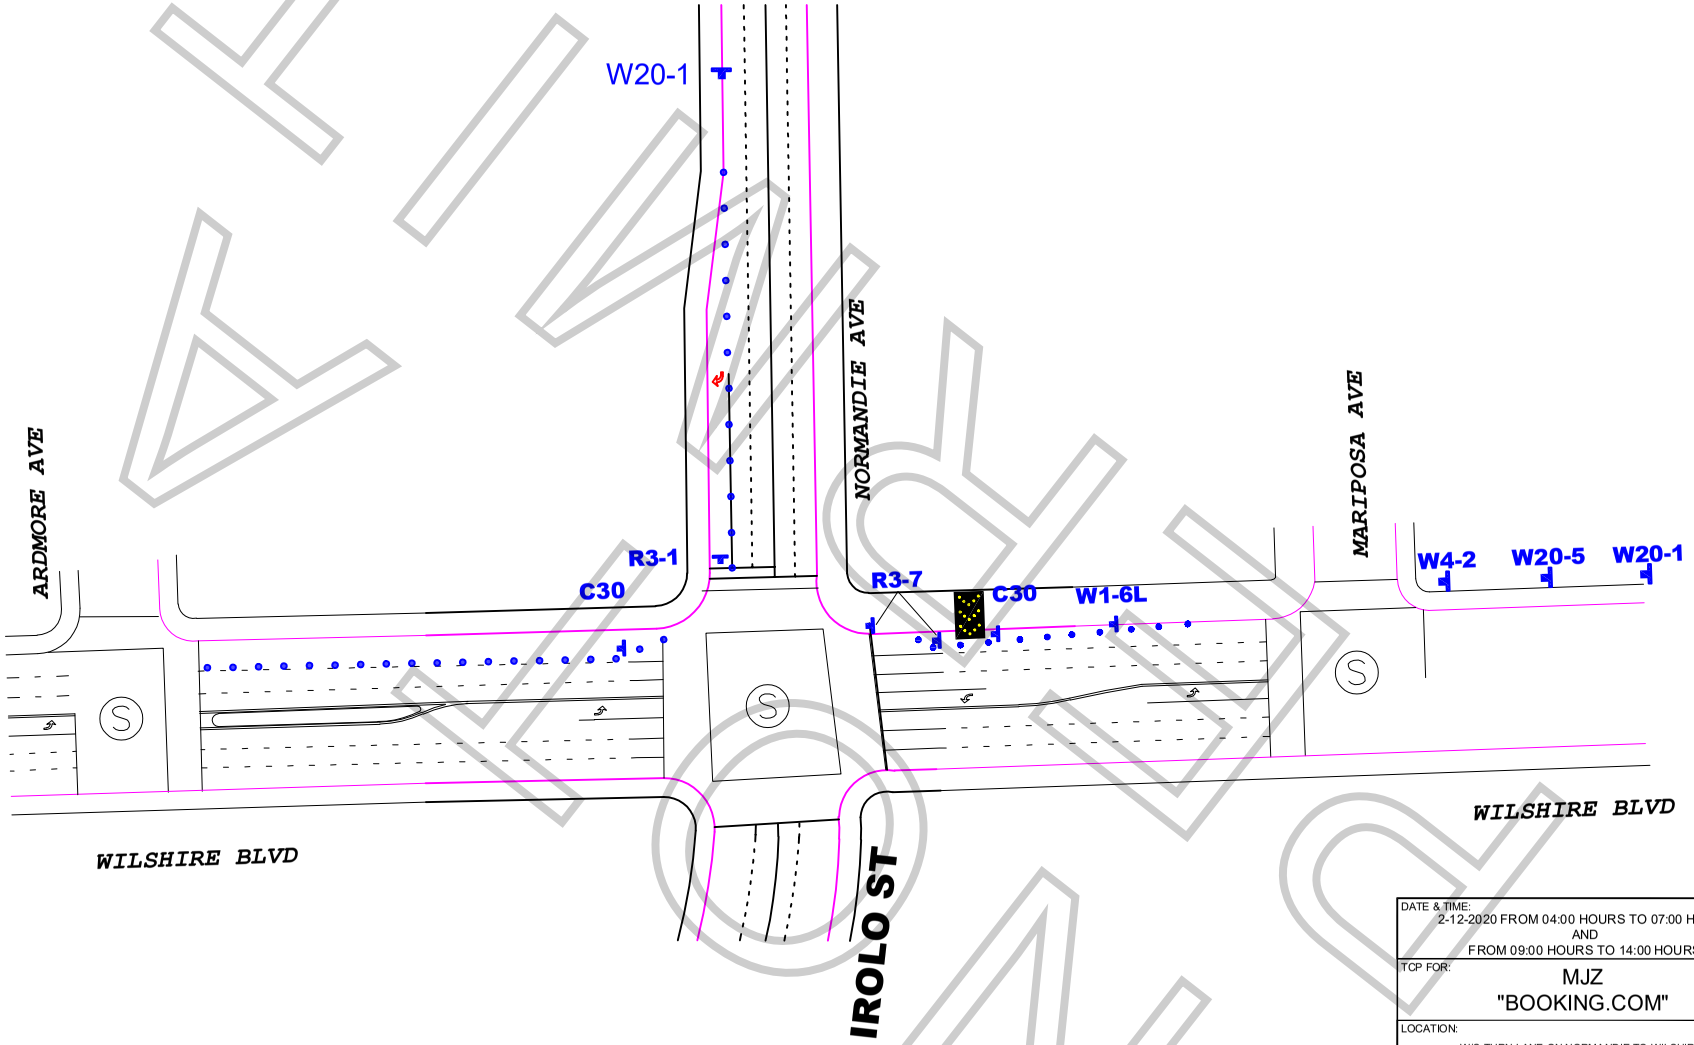

WORK ZONE TRAFFIC CONTROL PLAN GENERAL NOTES

1. ALL SIGNING, STRIPING, AND TRAFFIC CONTROL DEVICES SHALL SHALL BE IN ACCORDANCE WITH THE LASTEST EDITIONS OF THE CALIFORNIA MANUAL ON UNIFORM TRAFFIC CONTROL DEVICES (CAMUTCD), W.A.T.C.H. MANUAL, CALTRANS STANDARDS PLANS, CALTRANS STANDARD SPECIFICATIONS, AND/OR AS DIRECTED BY THE PERMIT ENGINEER.
2. THERE WILL BE NO INTERFERENCE WITH TRAFFIC SIGNALS OR CROSSWALKS.
3. CONES WILL BE 28" MINIMUM HEIGHT AND HAVE REFLECTORIZED SLEEVES FOR NIGHT WORK.
4. POLICE WILL DIRECT TRAFFIC IF NECESSARY.

ALL TRAFFIC CONTROL WILL BE INSTALLED TO MEET OR EXCEED THE MOST CURRENT CAMUTCD AND WATCH MINIMUM REQUIREMENTS

DATE & TIME:
2-12-2020 FROM 04:00 HOURS TO 07:00 HOURS
AND
FROM 09:00 HOURS TO 14:00 HOURS

TCP FOR:
MJZ
"BOOKING.COM"

LOCATION:
W/S TURN LANE ON NORMANDIE TO WILSHIRE
N/S CURB LANE ON WILSHIRE FROM NORMANDIE TO ADMORE AVE
CITY OF LOS ANGELES, CA

TCP PREPARED BY:
JCL TRAFFIC SERVICES
500 S. GREENWOOD AVE
MONTEBELLO, CA 90640
Ph: (213) 622-9775
C31-CA Lic # 805357

CONTACT(S):
DAVID DOUMENG
PH# (310) 617-5480

DATE	REVSIONS

DRAFTER: EDGAR J. SOTO
SCALE: N.T.S.
FILM LA: FRANCISCO
SHEET: 1 OF 1

ATWORK